



THE ADMINISTRATION OF UNION TERRITORY OF LADAKH
LADAKH AUTONOMOUS HILL DEVELOPMENT COUNCIL KARGIL
OFFICE OF THE EXECUTIVE ENGINEER PW(R&B) DIVISION ZANSKAR (UT-LADAKH)
Email. Id. exenpwdrbzk2020@gmail.com

Subject: Building Safety Certificate — Government High School Karsha, Zanskar.


TO WHOM IT MAY CONCERN

This is to certify that the building of Government High School, Karsha, Zanskar has been inspected and found to be structurally safe for academic and administrative use. The premises meet the required safety standards and codal formalities prescribed by the competent authority.

This certificate is issued for official purposes to confirm that the institution's building is fit for occupation and continued educational activities. *(This Certificate shall remain valid for one year from date of issue of the certificate.)*




No. Exen/ZDA/R&B//2026-27/ 601

Dated: 10 /08/2026

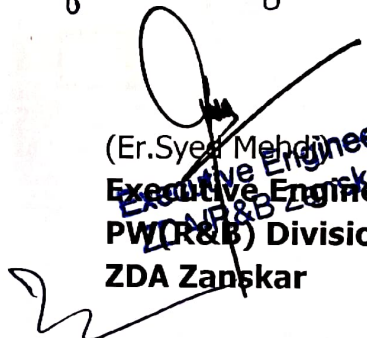
(Er. Syed Mehdi)
Executive Engineer,
PW(R&B) Division Zanskar/
ZDA Zanskar

Link Road
Padum-Karsha


Stream Karsha

 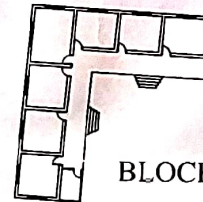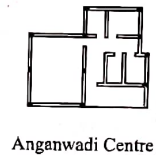

Approach Road



Asst. Ex. Engineer
(R&B) Sub. Division
Zanskar

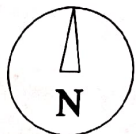

PROJECT

Government High School Karsa,
Zanskar

SHEET TITLE


Site Plan

GIS LOCATION


Latitude: 33.525968°
Longitude: 76.905356°

SCALE

Not to Scale

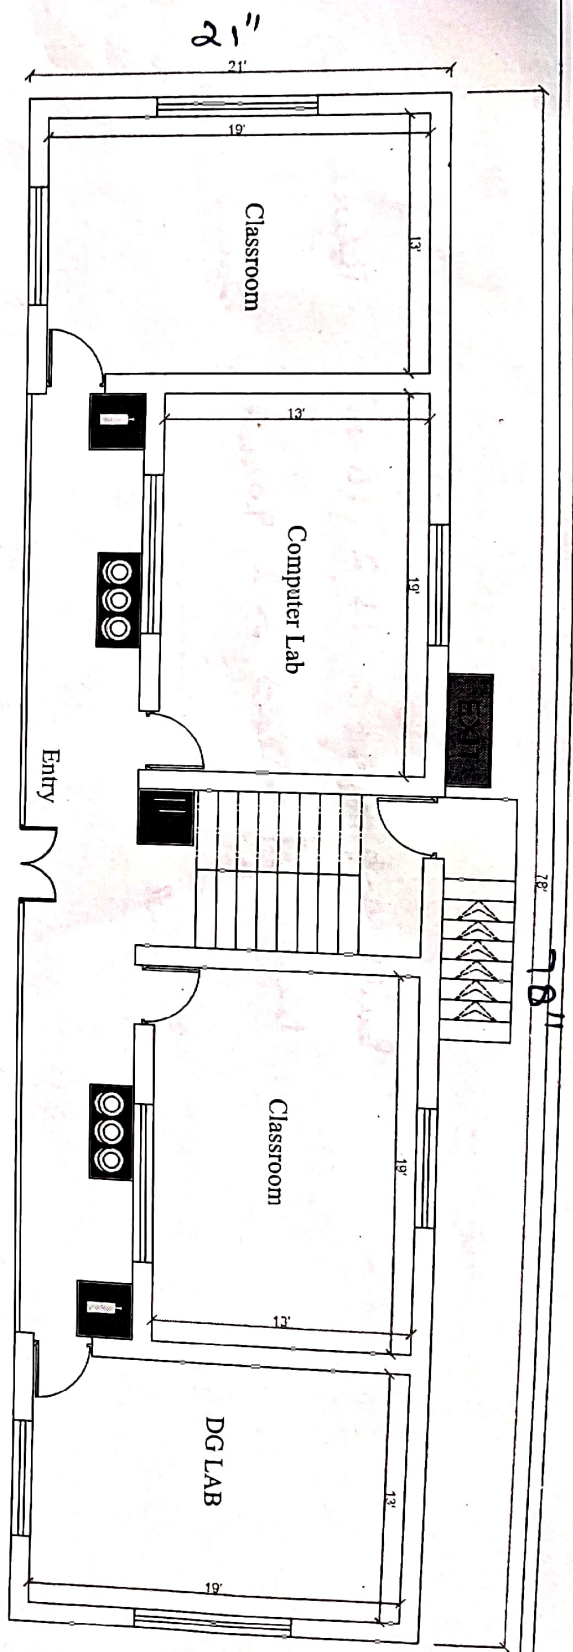

Ground Floor

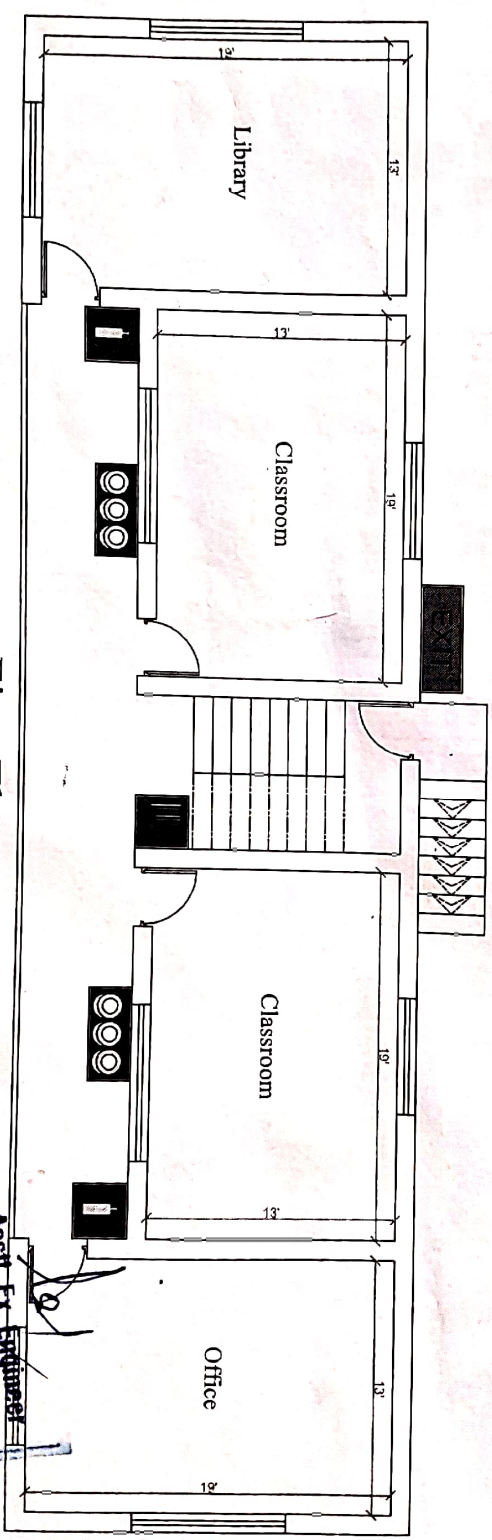

First Floor

Asstt. Ex. Engineer
(R&B) Sub. Division
Zanskar

PROJECT

Government High School,
Karsha Zanskar Block A

SHEET TITLE

Fire Safety Drawing Layout
Ground & First Floor

SCALE

Not to Scale


Legends of Fire Safety System:

Fire Extinguisher


Hose Pipe

Sand Bucket

Emergency Fire Exit

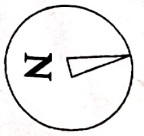

9/2/20
3/2

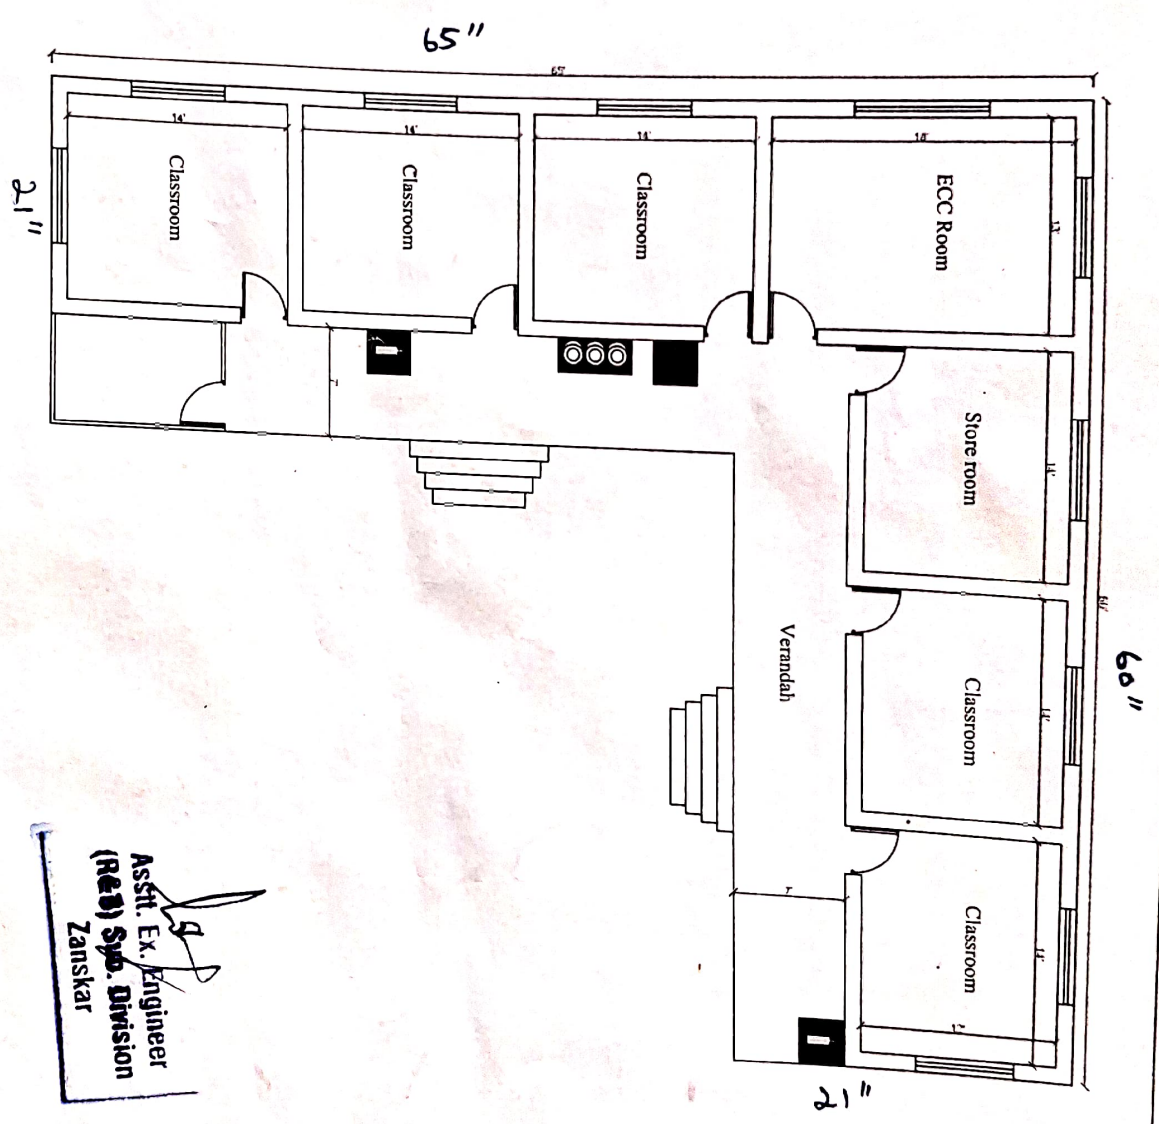

9/2/20
3/2
Asst. Ex. Engineer
(R&B) S.D. Division
Zanskar



PROJECT

Government High School,
Karsha Zanskar Block B

SHEET TITLE

Fire Safety Drawing Layout
Ground & First Floor

SCALE

Not to Scale

Legends of Fire Safety System:

Fire Extinguisher

Hose Pipe

Sand Bucket

